DOOR AND FRAME SCHEDULE

#	MARK	3D Fro...	W	HT	THK	Door Panel	GLZ	FIRE RATING	SET NO
1	EXT SC		2'-8"	6'-8"	1 3/4"	---	NONE	20 MIN	DEAD BOLT
1	OVERHEAD		16'	8'	0.11'	---			
1	PATIO		6'	8'	1 1/2"	---	FULL	NONE	DEAD BOLT
2	BIFOLD		4'	6'-8"	1 1/2"	---	NONE	NONE	PULL
2	BIFOLD		5'	6'-8"	1 1/2"	---	NONE	NONE	PULL
2	EXT SC		3'	6'-8"	1 3/4"	---	NONE	20 MIN	DEAD BOLT
3	INT HC		2'-6"	6'-8"	1 3/4"	---	NONE	NONE	PASSAGE
3	INT HC		2'-8"	6'-8"	1 3/4"	---	NONE	NONE	PASSAGE
4	INT HC		2'-4"	6'-8"	1 3/4"	---	NONE	NONE	PASSAGE

WINDOW SCHEDULE

#	3D Front View	SIZE WIDTH	SIZE HEIG...	TYPE	NOTES	W/D opening nominal s...
1		1'	5'	FIXED		5.00
1		2'	3'	SINGLE HUNG		6.00
1		2'-6"	4'	SINGLE HUNG		10.00
1		3'	5'	---		15.00
1		4'	4'	HOR SLIDER		16.00
1		4'	4'	HOR SLIDER	EMERGENCY EGR...	16.00
1		4'-4 1/4"	1'	FIXED		4.36
1		5'	5'	HOR SLIDER	EMERGENCY EGR...	25.00
1		6'-6"	5'	DOUBLE SH		32.50
2		1'-6"	5'	FIXED		7.50
2		4'	2'	FIXED		8.00
3		1'-6"	1'-6"	FIXED		2.25
4		4'	6'	SINGLE HUNG		24.00
						263.61 sq ft

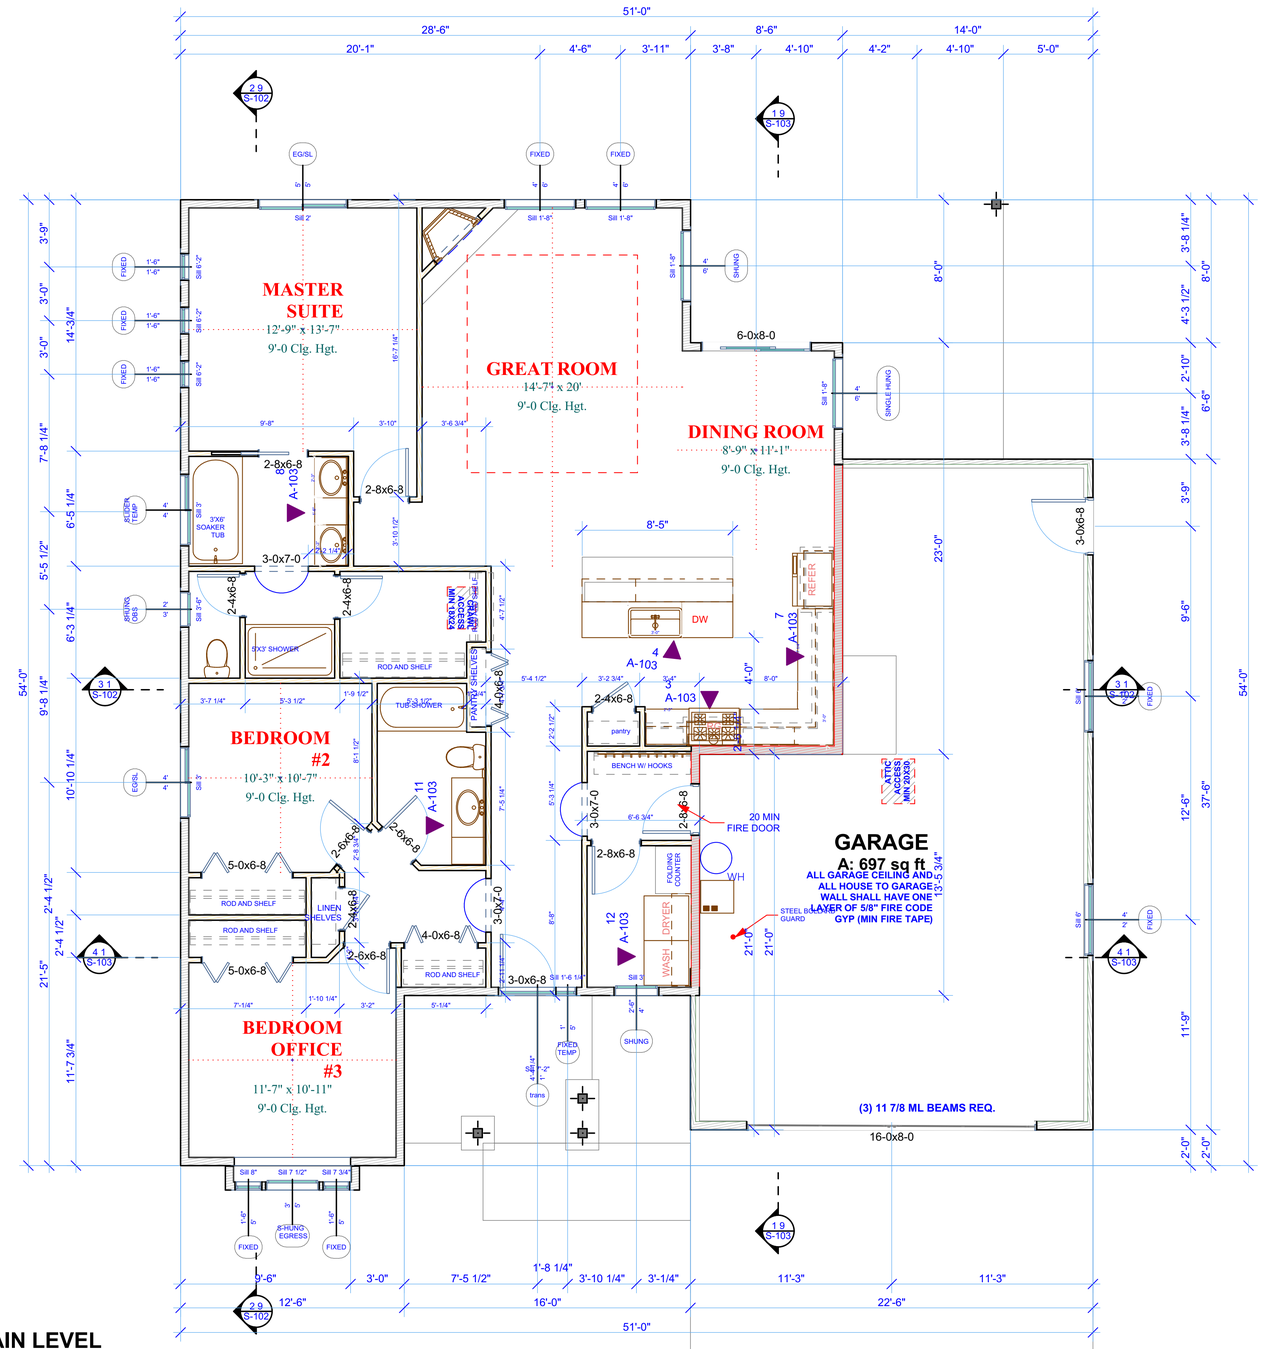

MAIN LEVEL
A: 1,589 sq ft

2 1st FLOOR PLAN
SCALE: 1/4" = 1'-0"

Lawson Design Inc.
607 Lindenwood Drive
Nampa, ID 83686
Phone 208-989-1422
E-MAIL: gary@lawson-design.com

Notes:

MANCHESTER L.24 BK 26
1589 sq ft cottage

This drawing must not be scaled. The contractor shall verify all levels, datums and dimensions prior to commencement of work. All errors and missions must be reported to Lawson Design immediately.

This drawing is the exclusive property of Lawson Design and must not be reproduced without their written permission

Client:

Residential Commercial
Pallesen BUILDERS Inc.
BRIAN
Nampa, Idaho
(208) 465-6139
Fax 465-5214
Cell (208) 989-4365
www.PallesenBuilders.com

Project No: COTTAGE 1589 man24.pln

Revision No.	Date:	Description:

Date:	Monday, April 06, 2020
Scale:	As Shown
Drawn By:	LAWSON DESIGN INC.
Checked By:	

Drawing Title: 1st FLOOR PLAN

Drawing No: A-102

D:\OTHER CONTRACTORS\PALLESEN BUILDERS(BRIAN)\MANCHESTER LOT 24\COTTAGE 1589 man24.pln